

Date: Thursday, 3/9/2006 9:11:23 AM
 User: Linda Lacelle

Process Sheet

SPLIT-2

Customer : CU-DAR001 Dart Helicopters Services	Drawing Name : LUG ASSEMBLY
Job Number : 26185	
Estimate Number : 11745	
P.O. Number : N/A	Part Number : D3394043
This Issue : 3/9/2006 S.O. No. : N/A	Drawing Number : D3394 PRELIMINARY
Prsht Rev. : NC	Project Number : N/A
First Issue : N/A Type : MACHINED PARTS	Drawing Revision : A
Previous Run : 25408	Material : N/A
Written By : SEE COMMENT BELOW	Due Date : 3/16/2006
Checked & Approved By : SEE ABOVE USER & DATE	Qty: 50 Um: Each
Comment : Est Rev: A New Issue 06-01-06 JLM	

Additional Product

Job Number:



Seq. #:	Machine Or Operation:	Description :
---------	-----------------------	---------------

1.0	D2423	Lug Extrusion
-----	-------	---------------



Comment: Qty.: 0.0735 f(s)/Unit Total : 0.5880 f(s)

D2423 Lug Extrusion

Batch: B23779

MS

06/03/09

50

2.0	BAND SAW	BAND SAW
-----	----------	----------



Comment: BAND SAW

Cut Blank to .850"

MS

06/03/09

50

3.0	OUTSIDE SERVICE	OUTSIDE SERVICES
-----	-----------------	------------------



Comment: Sub-Contracting OUTSIDE SERVICES

Send Blanks To: Metec/Mast Precision Machining

P/O: 000000787

Machine D3394-3 as per Dwg D3394

06/03/13

4.0	PACKAGING 1	PACKAGING RESOURCE #1
-----	-------------	-----------------------



Comment: PACKAGING RESOURCE #1

Receive & Inspect For Transit Damage

06/3/16 50

5.0	QC6	DIMENSIONAL CHECK
-----	-----	-------------------



Comment: DIMENSIONAL CHECK

06/03/16 60

Date: Thursday, 3/9/2006 9:11:23 AM
User: Linda Lacelle

Process Sheet

Customer: CU-DAR001 Dart Helicopters Services

Drawing Name: LUG ASSEMBLY

Job Number: 26185

Part Number: D3394043

Job Number:



Seq. #:

Machine Or Operation:

Description:

6.0

HAND FINISHING1

HAND FINISHING RESOURCE #1



Comment: HAND FINISHING RESOURCE #1

Chemical Conversion Coat as per QSI 005 4.1

MEF. 06-03-24 (50)

7.0

POWDER COATING

POWDER COATING



Comment: POWDER COATING

Powder Coat White Gloss (Ref: 4.3.5.1) as per QSI 005 4.3

MOU 06/03/27 (50)

8.0

QC3

INSPECT POWDER COAT/CHEMICAL CONVERSION



Comment: INSPECT POWDER COAT/CHEMICAL CONVERSION

MM 06 03 27 50

9.0

MS3548993

GROMMET



Comment: Qty.: 2.0000 Each(s)/Unit Total: 16.0000 Each(s)

Pick:

Qty Part Number Description Batch
2 MS35489-93 Grommet

M19631

SB 06/03/28

50

10.0

SMALL FAB 1

SMALL & MEDIUM FAB RESOURCE 1



Comment: SMALL & MEDIUM FAB RESOURCE 1

Assemble as per Dwg D3394

SB 06/03/28 50

11.0

QC5

INSPECT WORK TO CURRENT STEP



Comment: INSPECT WORK TO CURRENT STEP

06-03-28 50

12.0

PACKAGING 1

PACKAGING RESOURCE #1



Comment: PACKAGING RESOURCE #1

Identify and Stock

Location: *73*

06/03/29 (50)

13.0

DC

DOCUMENT CONTROL



Comment: DOCUMENT CONTROL

06/03/30 (50)


Job Completion



06-03-29

DART

DESIGN	PH	DRAWN BY	PH	DART AEROSPACE LTD HAMKESBURY, ONTARIO, CANADA	
CHECKED	PH	APPROVED	PH	DRAWING NO.	REV. A
DATE	05.02.14			D3394	SHEET 1 OF 3
				TITLE	SCALE
				LUG	1:1
A		05.02.14		NEW ISSUE	

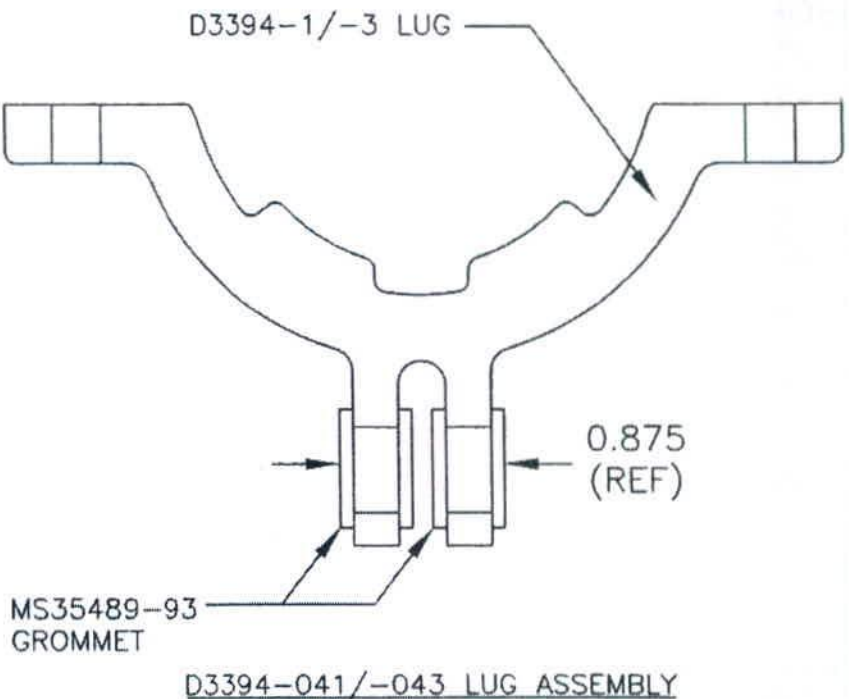


PARTS LIST FOR D3394-041/-043 LUG ASSEMBLY

QTY - 041	QTY - 043	PART NUMBER	DESCRIPTION
X		D3394-041	LUG ASSEMBLY
	X	D3394-043	LUG ASSEMBLY
1		D3394-1	LUG
	1	D3394-3	LUG
2	2	MS35489-93	GROMMET

RELEASED

05.11.14

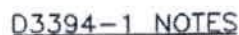

- 1) MAKE FROM EXTRUSION D2423
- 2) BREAK ALL EDGES 0.000-0.015
- 3) FINISH: ACID ETCH AND ALODINE PER DART QSI 005 4.1
POWDER COAT WHITE (4.3.5.1) PER DART QSI 005 4.3
- 4) ALL DIMENSIONS ARE IN INCHES
- 5) TOLERANCES ARE PER DART QSI 018 UNLESS OTHERWISE NOTED

RELEASED


05.11.14

Copyright © 2005 by DART AEROSPACE LTD

Copyright © 2005 by DART AEROSPACE LTD
THIS DOCUMENT IS PRIVATE AND CONFIDENTIAL AND IS SUPPLIED ON THE EXPRESS CONDITION THAT IT IS NOT TO BE USED FOR ANY PURPOSE OR COPIED OR COMMUNICATED TO ANY OTHER PERSON WITHOUT WRITTEN PERMISSION FROM DART AEROSPACE LTD.

DART

DESIGN PH	DRAWN BY PH	DART AEROSPACE LTD HAWKESBURY, ONTARIO, CANADA	
CHECKED <i>[Signature]</i>	APPROVED <i>[Signature]</i>	DRAWING NO. D3394	REV. A SHEET 3 OF 3
DATE 05.02.14	TITLE LUG	SCALE 1:1	

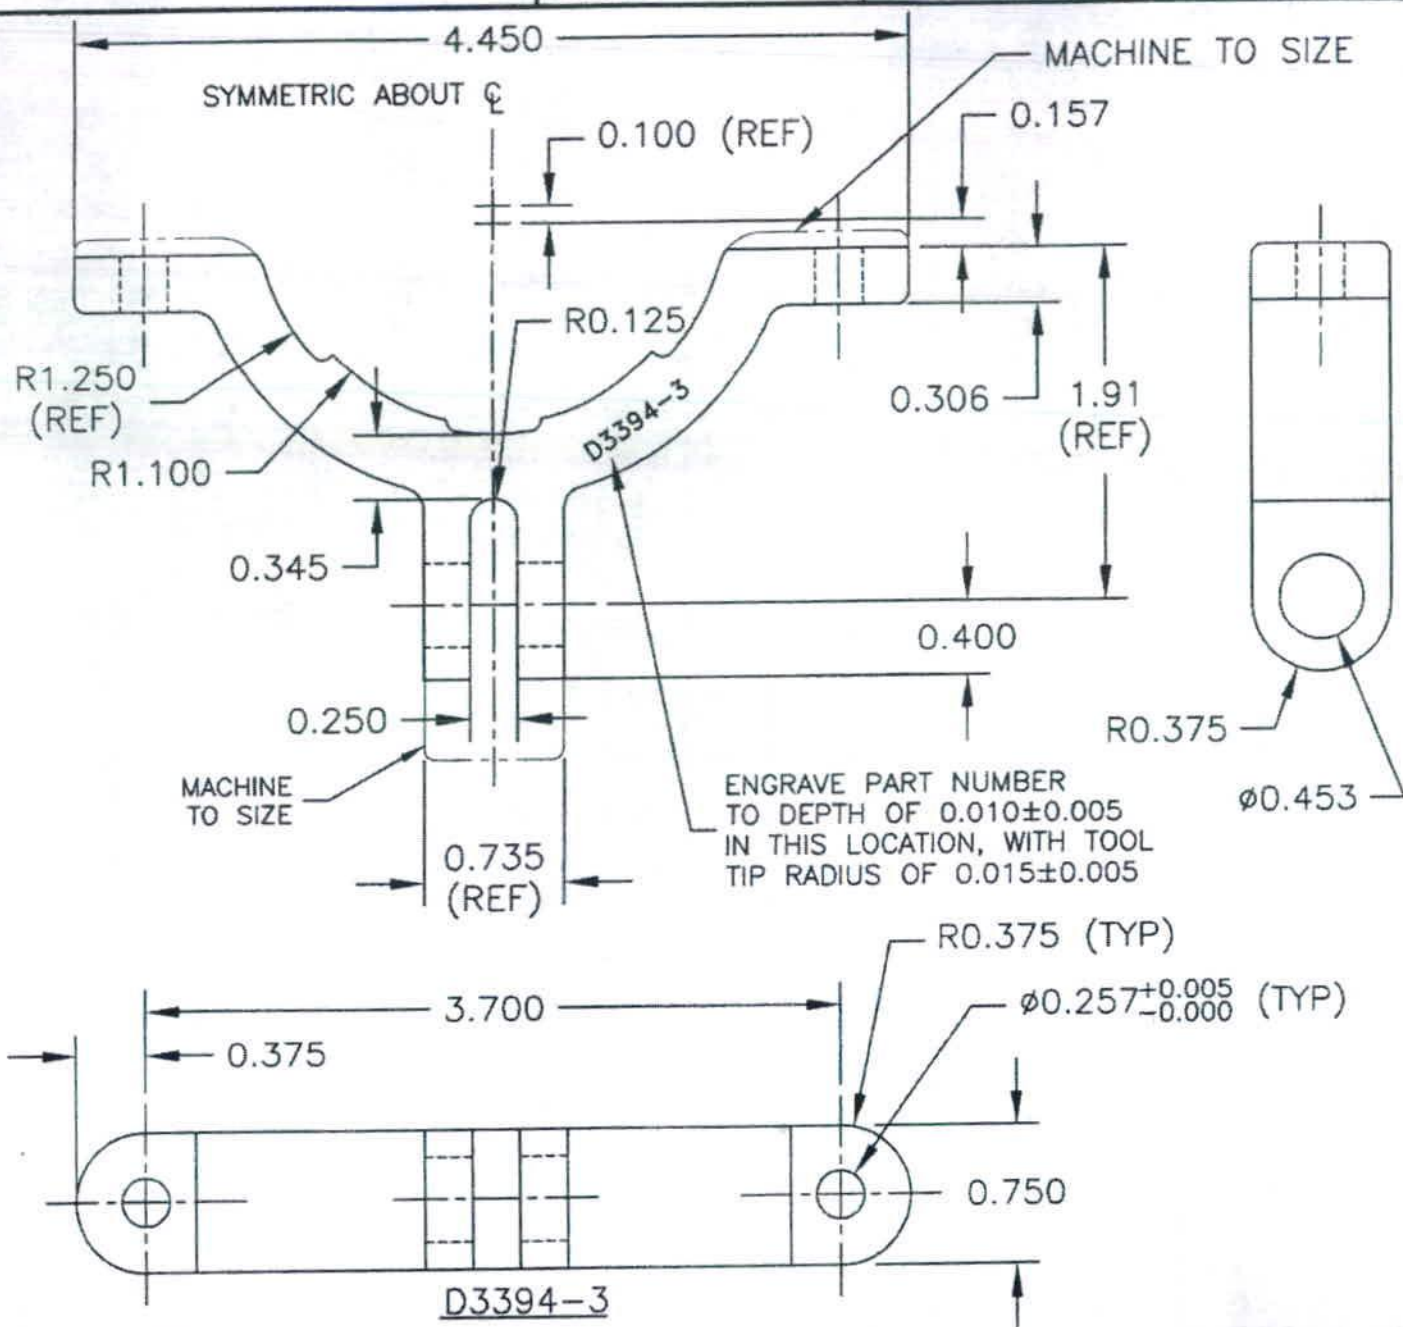**D3394-3 NOTES**

- 1) MAKE FROM EXTRUSION D2423
- 2) BREAK ALL EDGES 0.000-0.015
- 3) FINISH: ACID ETCH AND ALODINE PER DART QSI 005 4.1
POWDER COAT WHITE (4.3.5.1) PER DART QSI 005 4.3
- 4) ALL DIMENSIONS ARE IN INCHES
- 5) TOLERANCES ARE PER DART QSI 018 UNLESS OTHERWISE NOTED

RELEASED

05.11.14

Copyright © 2005 by DART AEROSPACE LTD

THIS DOCUMENT IS PRIVATE AND CONFIDENTIAL AND IS SUPPLIED ON THE EXPRESS CONDITION THAT IT IS NOT TO BE USED FOR ANY PURPOSE OR COPIED OR COMMUNICATED TO ANY OTHER PERSON WITHOUT WRITTEN PERMISSION FROM DART AEROSPACE LTD.

CERTIFICATE OF CONFORMITY

SOLD TO:

Dart Aerospace Ltd.
1270 Aberdeen Street
Hawkesbury, Ont.
K6A 1K7

SHIPPED TO:

same

QUANTITY

PART NUMBER

PART NAME

P.O. NUMBER

65

D33943

Mounting Lug

787

MATERIAL: supplied by DART

We hereby certify that the above parts were made in conformance with applicable drawings.

METEC Metal Technology Inc.

Shigi (Regula) Walz

Vankleek Hill, March 16, 2006



2006.18

